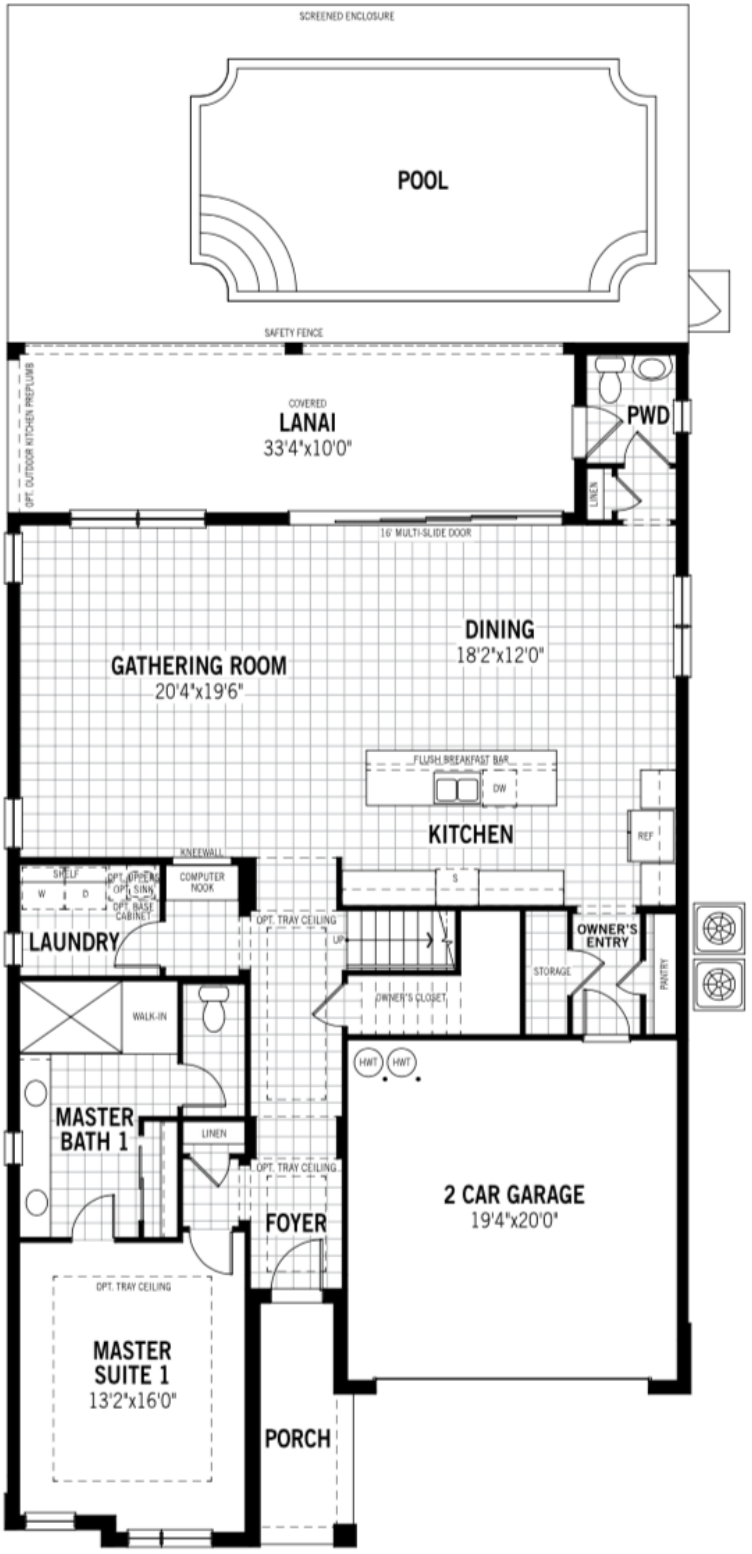
SCREENED ENCLOSURE
POOL
SAFETY FENCE
OPT. OUTDOOR KITCHEN PREPLUMB
COVERED
LANAI
33'4"x10'0"
PWD
LINEN
16' MULTI-SLIDE DOOR
GATHERING ROOM
20'4"x19'6"
DINING
18'2"x12'0"
FLUSH BREAKFAST BAR
DW
KITCHEN
REF
KNEEWALL
SHELF
W
D
OPT. UPPER
OPT. SINK
OPT. BASE CABINET
COMPUTER NOOK
LAUNDRY
OPT. TRAY CEILING
UP
S
OWNER'S ENTRY
STORAGE
PANTRY
OWNER'S CLOSET
WALK-IN
HWT
HWT
MASTER BATH 1
LINEN
OPT. TRAY CEILING
FOYER
2 CAR GARAGE
19'4"x20'0"
OPT. TRAY CEILING
MASTER SUITE 1
13'2"x16'0"
PORCH

BEDROOM 6
13'8"x14'6"
BEDROOM 5
11'4"x16'0"
BATH 4
W.I.C.
BEDROOM 4
11'0"x12'0"
JACK & JILL BATH
A/C
A/C
KNEEWALL (OPT. RAILING)
DN
KNEEWALL (OPT. RAILING)
BEDROOM 7
12'9"x12'9"
BEDROOM 3
9'0"x14'0"
BEDROOM 2
13'8"x14'6"
BATH 3