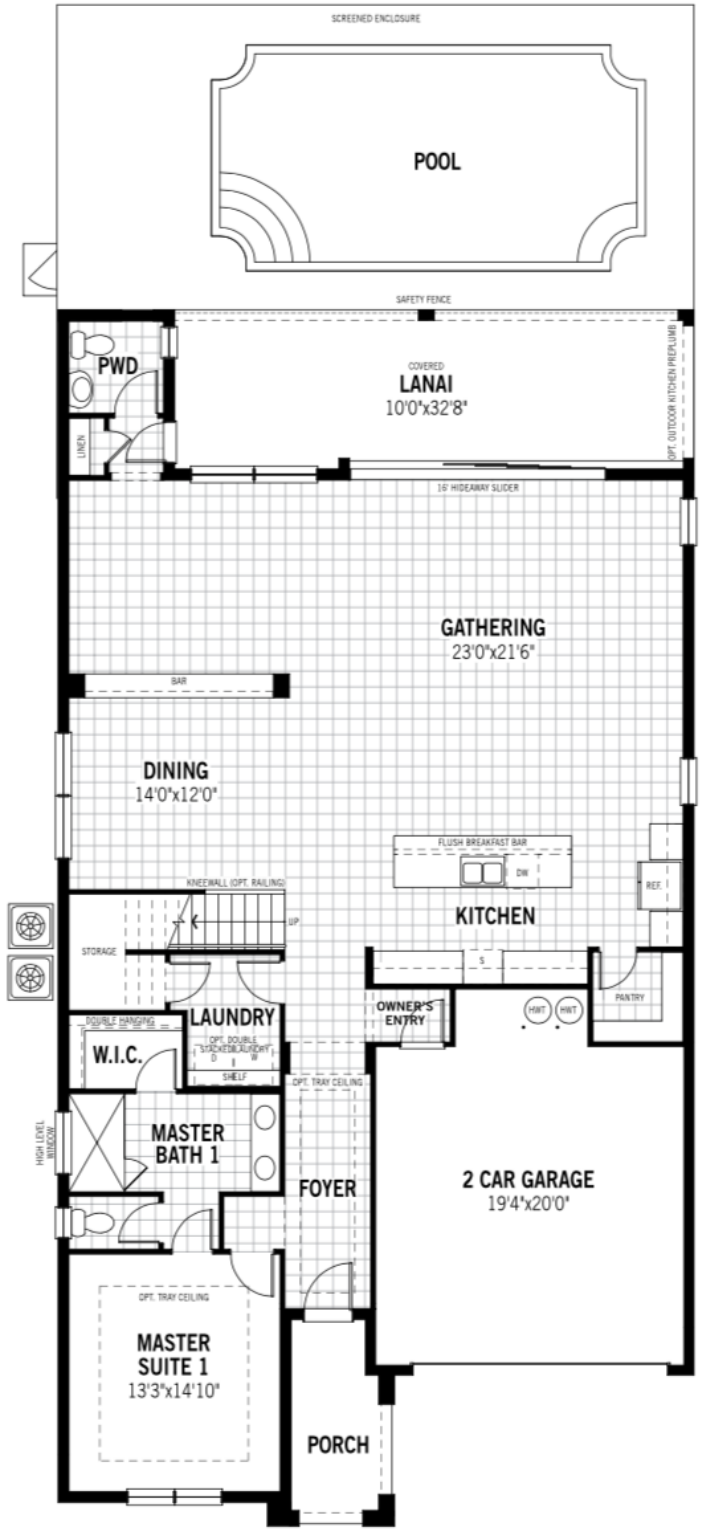
SCREENED ENCLOSURE
POOL
SAFETY FENCE
PWD
LINEN
COVERED
LANAI
10'0"x32'8"
OPT. OUTDOOR KITCHEN PREP/LUMB
16' HIDEAWAY SLIDER
GATHERING
23'0"x21'6"
BAR
DINING
14'0"x12'0"
FLUSH BREAKFAST BAR
DW
REF.
KITCHEN
KNEEWALL (OPT. RAILING)
UP
STORAGE
S
PANTRY
OWNER'S ENTRY
HWT
HWT
LAUNDRY
DOUBLE HANGING
OPT. DOUBLE STACKED LAUNDRY
W.I.C.
SHELF
OPT. TRAY CEILING
HIGH LEVEL WINDOW
MASTER BATH 1
FOYER
2 CAR GARAGE
19'4"x20'0"
OPT. TRAY CEILING
MASTER SUITE 1
13'3"x14'10"
PORCH

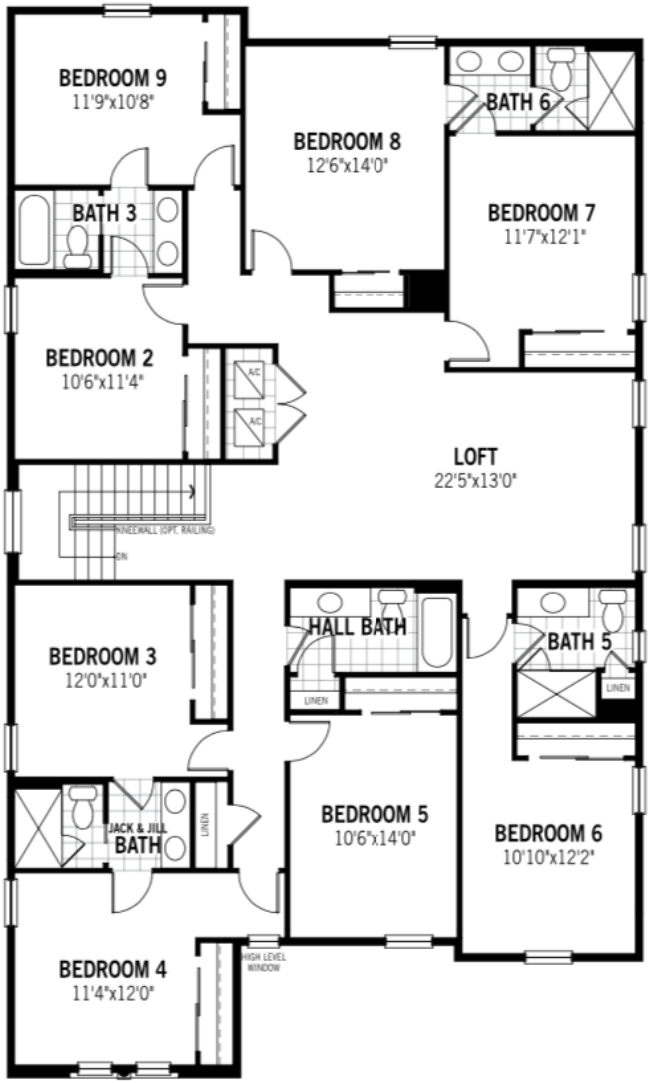
BEDROOM 9
11'9"x10'8"
BEDROOM 8
12'6"x14'0"
BATH 6
BATH 3
BEDROOM 7
11'7"x12'1"
BEDROOM 2
10'6"x11'4"
A/C
A/C
LOFT
22'5"x13'0"
KNEEWALL (OPT. RAILING)
DN
BEDROOM 3
12'0"x11'0"
HALL BATH
LINEN
BATH 5
LINEN
JACK & JILL BATH
LINEN
BEDROOM 5
10'6"x14'0"
BEDROOM 6
10'10"x12'2"
BEDROOM 4
11'4"x12'0"
HIGH LEVEL WINDOW